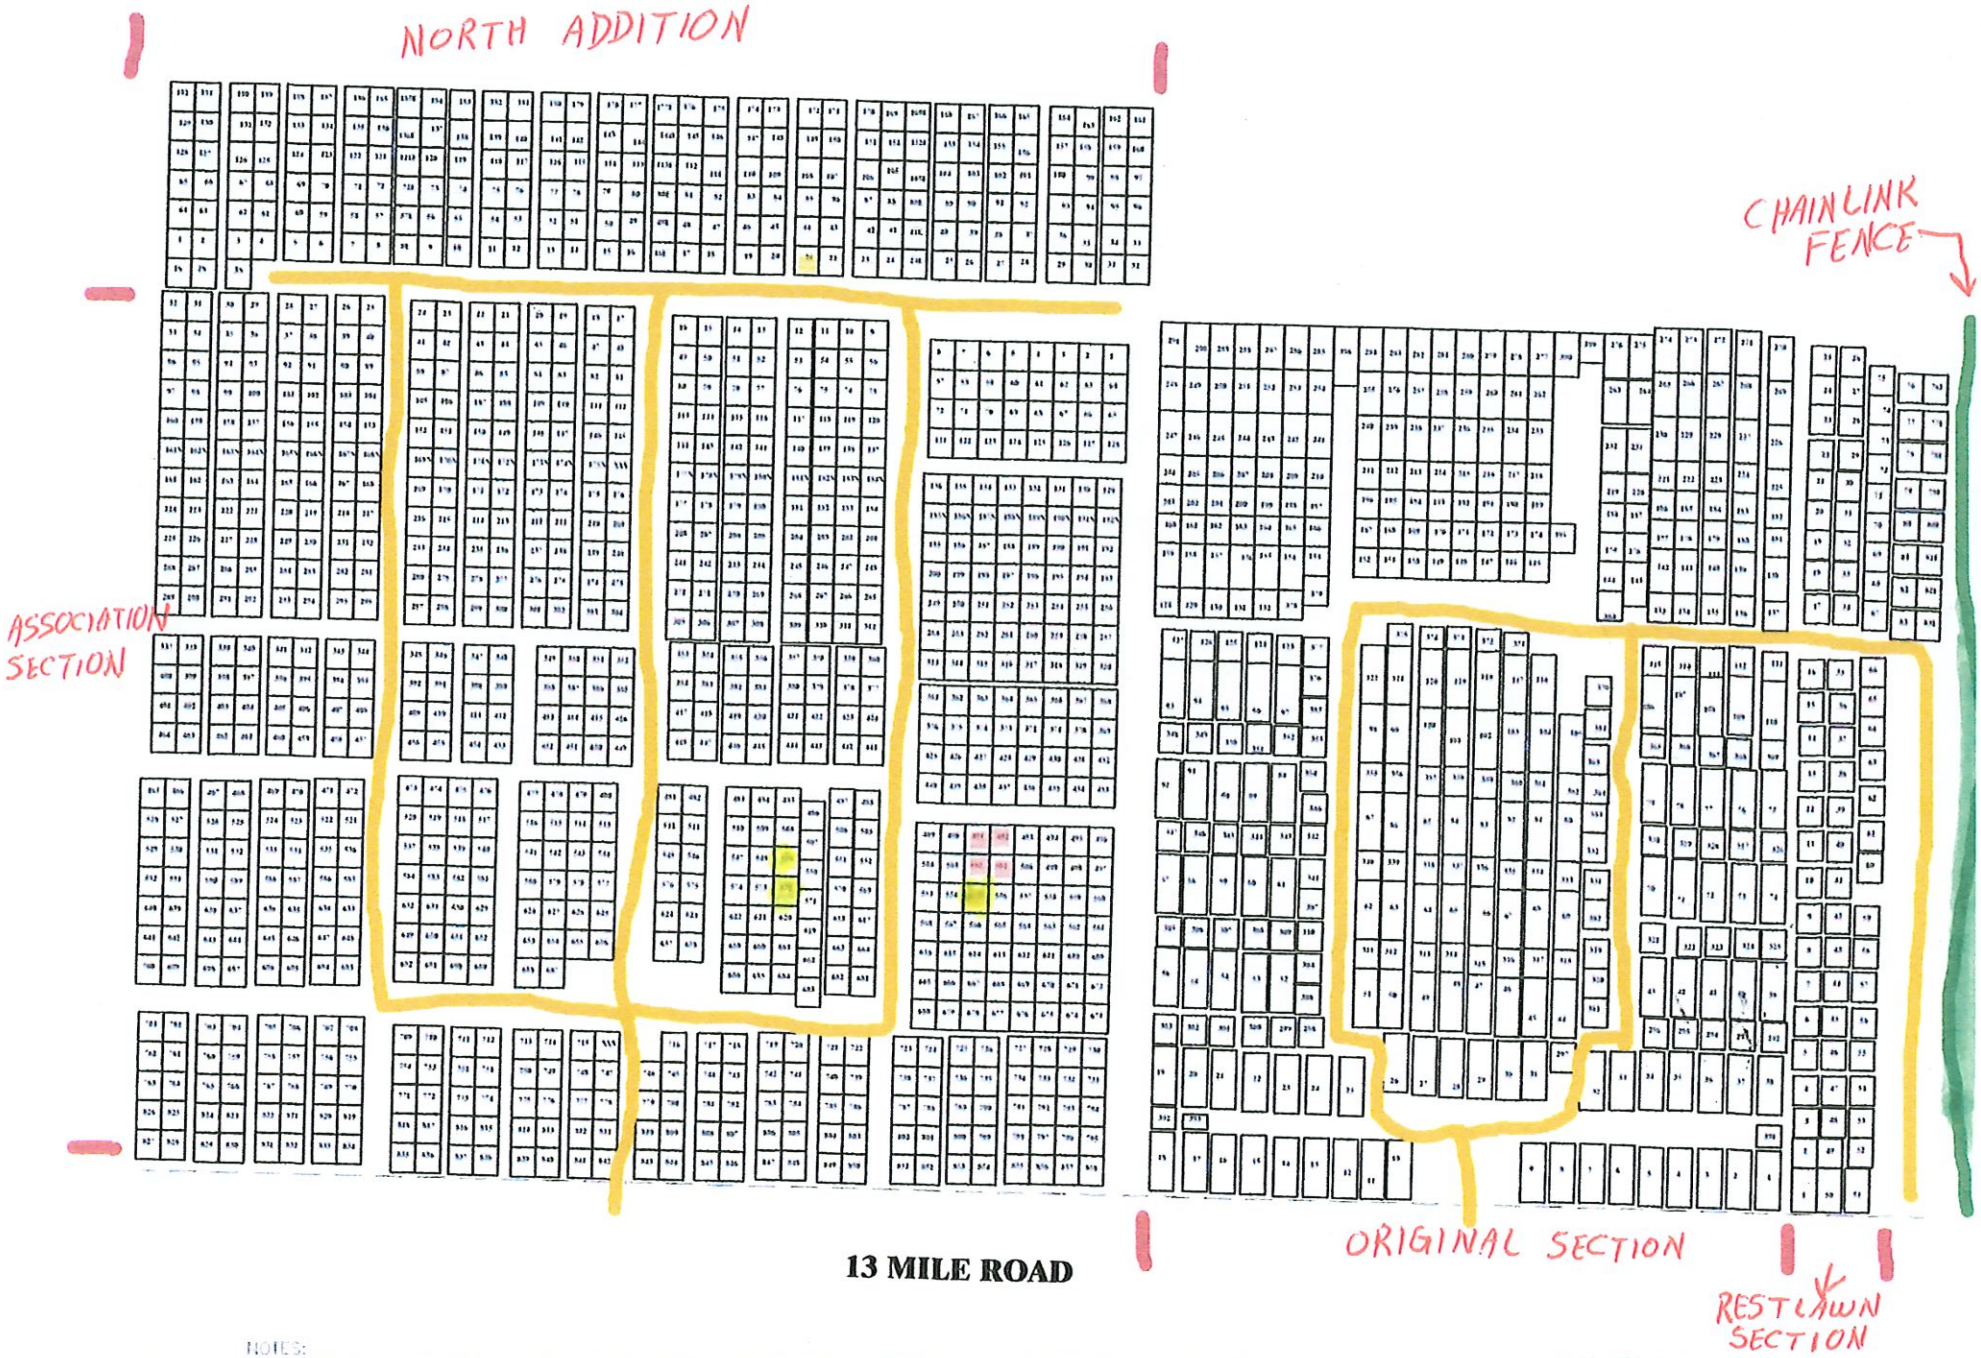


NOTES:
1. GRAVES SHOWN ARE 10' LONG (EAST-WEST) AND 3' WIDE (NORTH-SOUTH). LOTS CONTAIN 2-8 GRAVES.
2. TOWNSHIP PROVIDED EXCEL FILE WITH LOT LABELS, AN OVERALL LAYOUT MAP, AND SIZE INFORMATION FOR THE CREATION OF THIS MAP. THE LAYOUT SHOWN IS THE LOTS OVER EXISTING HEADSTONES AS BEST FIT POSSIBLE.
3. THIS LAYOUT DOES NOT FIT THE ACTUAL GRAVE AND PROPERTY LINE LAYOUT WELL AT THIS TIME. HOWEVER, THIS INFORMATION IS NOT BASED ON ANY SURVEY DATA, JUST BASED ON COMPARING THE LOT SIZES WITH AERIAL

PREPARED FOR:

SPARTA TOWNSHIP

GREENWOOD CEMETERY